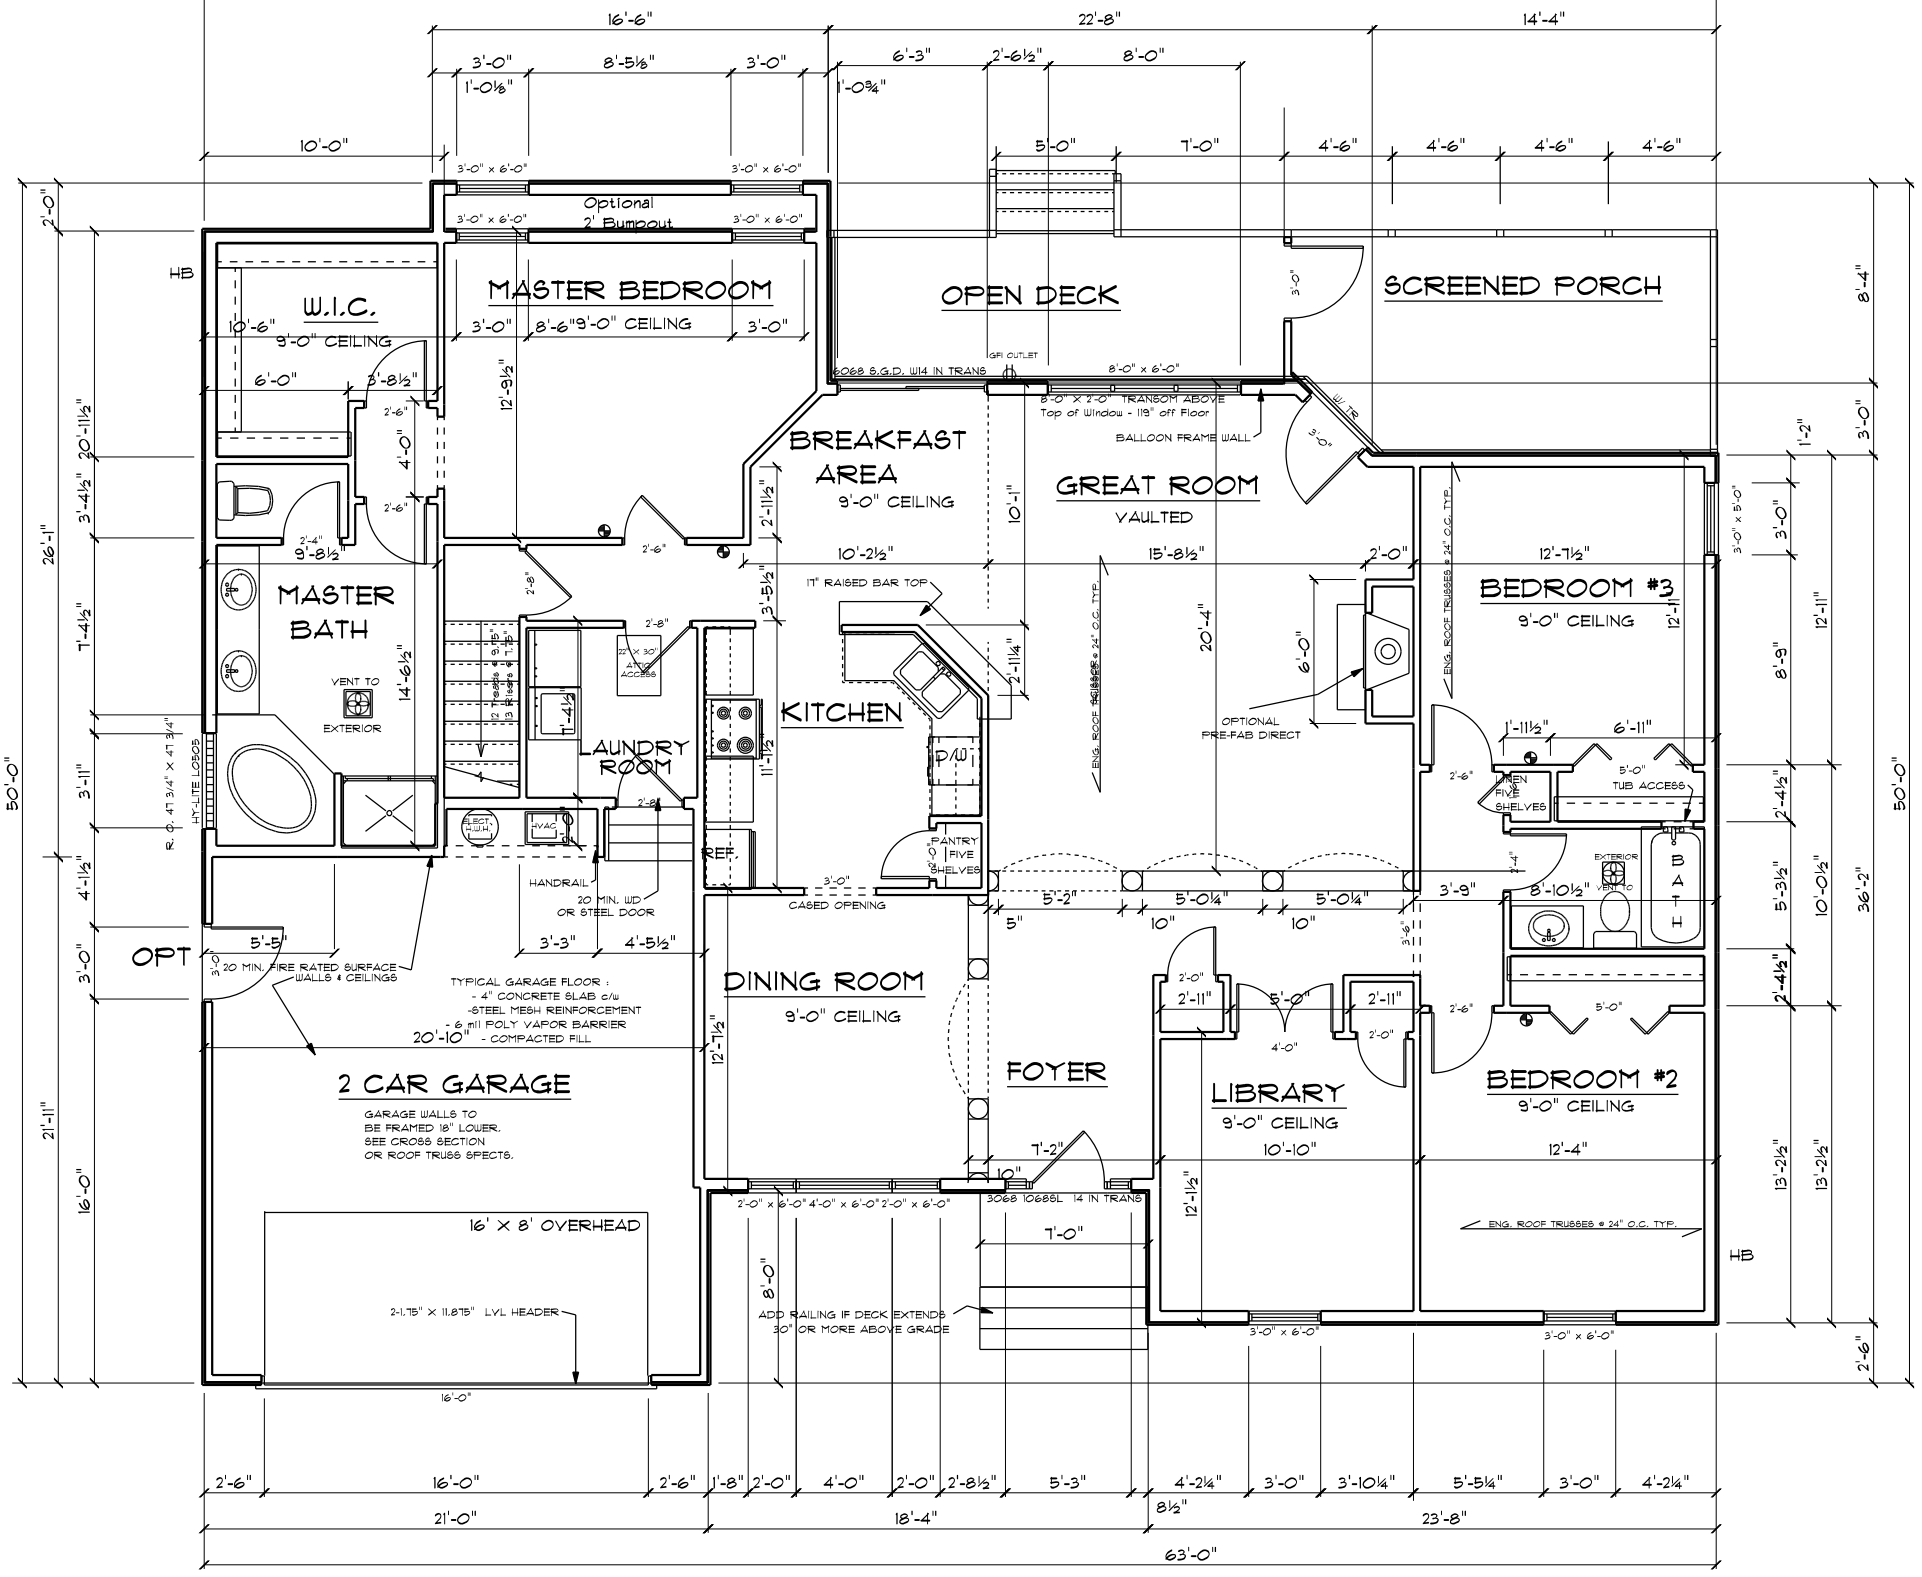

FLOOR PLAN W/ ELEV. F